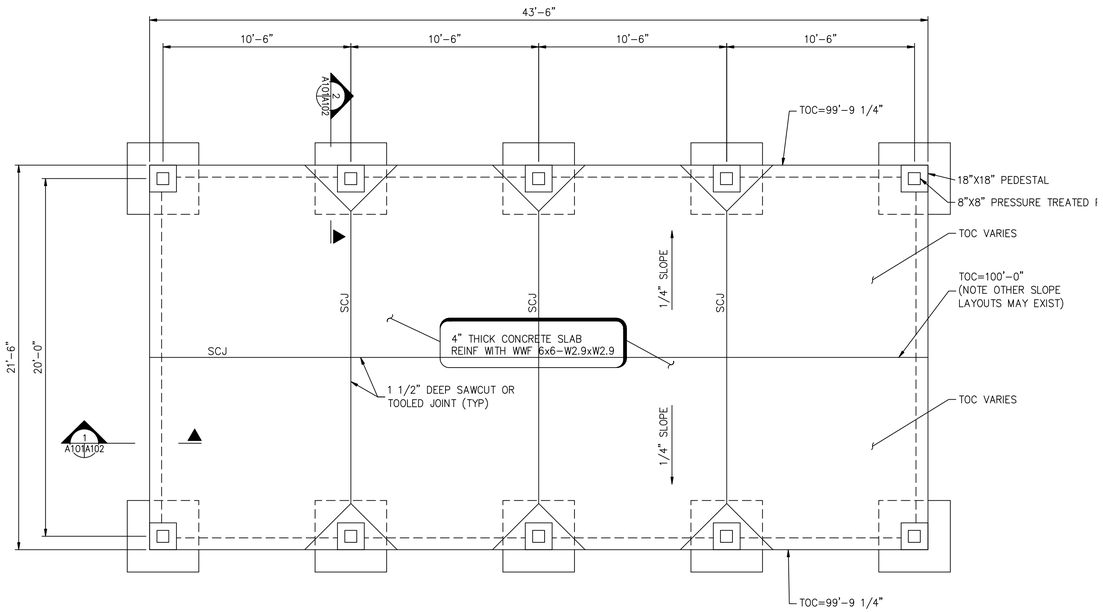

A PICNIC FACILITY FOUNDATION
A101 A101 SCALE: 1/4" = 1'-0"

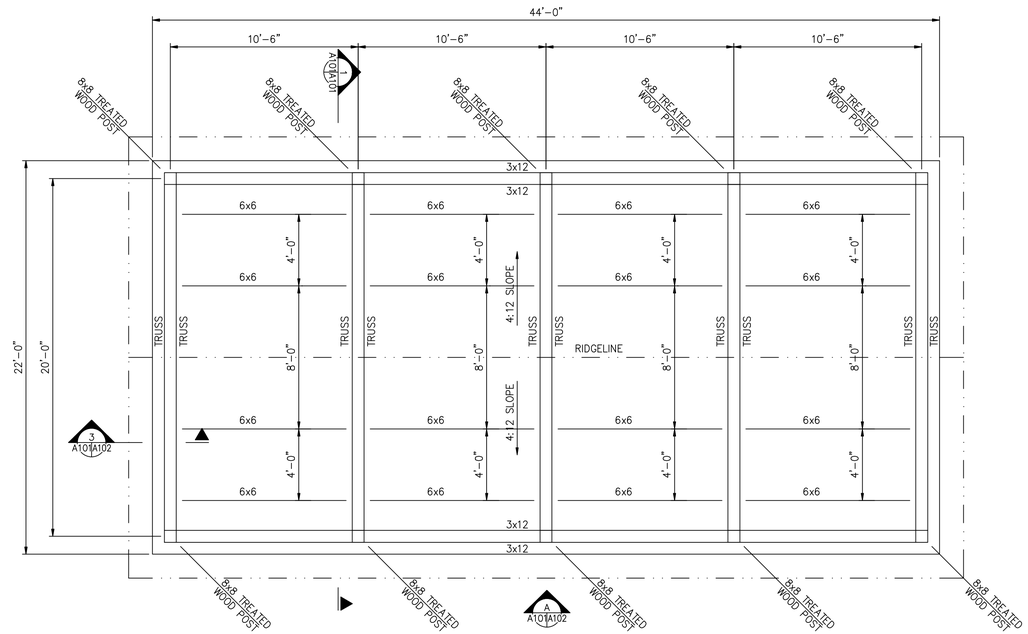

B PICNIC FACILITY ROOF FRAMING PLAN
A101 A101 SCALE: 1/4" = 1'-0"

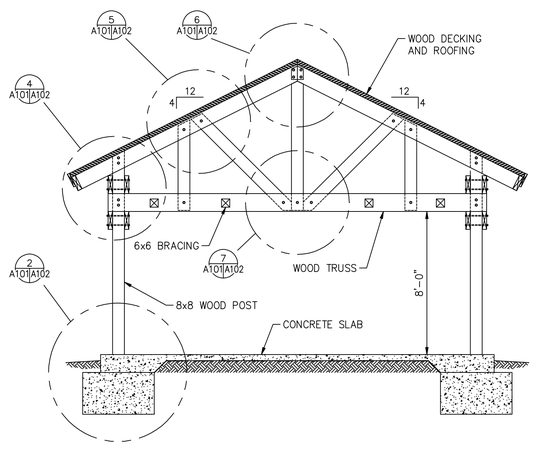

1 BUILDING SECTION
A101 A101 SCALE: 1/4" = 1'-0"

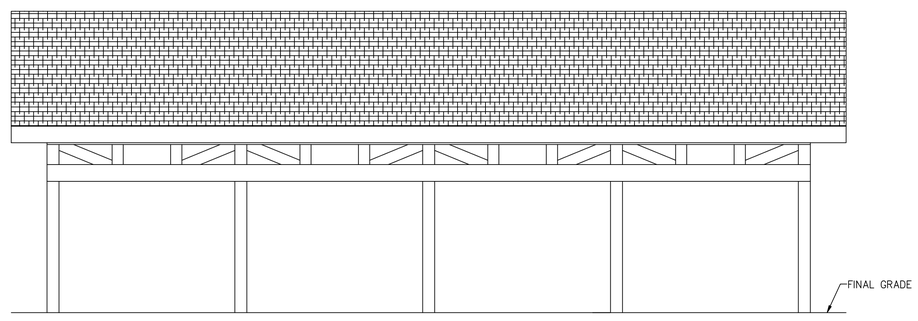

C BUILDING ELEVATION
A101 A101 SCALE: 1/4" = 1'-0"

3/8"=1'-0" 0 2' 4' 6' 8'

1"=1'-0" 0 1' 2' 3'

No.	Submittal / Revision	Appd	By	Date
0	ISSUED FOR CONSTRUCTION	KJA	BW	09/29/08

PROTOTYPICAL STRUCTURE PROJECT
SMALL PICNIC SHELTER
COMMONWEALTH OF VIRGINIA
DEPT. OF CONSERVATION & RECREATION
101 N. 14TH ST., 11TH FLOOR, MONROE BLDG.
RICHMOND, VA 23219
PROJECT CODE: 199-08199-003

Commonwealth of Virginia
DEPARTMENT OF CONSERVATION AND RECREATION
DIVISION OF STATE PARKS

UNAUTHORIZED ALTERATION OR ADDITION TO THIS DOCUMENT IS A VIOLATION OF APPLICABLE STATE AND/OR LOCAL LAWS

CHA
CLOUGH HARBOUR & ASSOCIATES LLP
10600 Midlothian Turnpike, The Winchester Building,
Suite 303 • Richmond, VA 23235-4700
Main: (804) 897-3564 • www.cloughharbour.com

Designed: RCM | Drawn: BW | Checked: KJA

PROTOTYPICAL
PICNIC SHELTER - SMALL

Issue Date: 09/29/08 | Project No.: 17611 | Scale: AS SHOWN

A101

File: C:\MY DOCUMENTS\A U T O C A D - DRAWINGS\PROTOTYPE DRAWINGS\199-08199-03_PICNIC SHELTER-SMALL\A-101-PICNIC44.DWG
Saved: 9/26/2008 3:48:22 PM Plotted: 3/13/2009 10:46:23 AM User: PRRUSER